CURB CONSTRUCTION:
18GA G-90 GALVANIZED STEEL. FULLY WELDED SEAMS AND CORNERS. CURBS SHIP WITH CLOSED CELL NEOPRENE GASKET MATERIAL TO CREATE AN AIR TIGHT SEAL BETWEEN THE CURB AND UNIT.

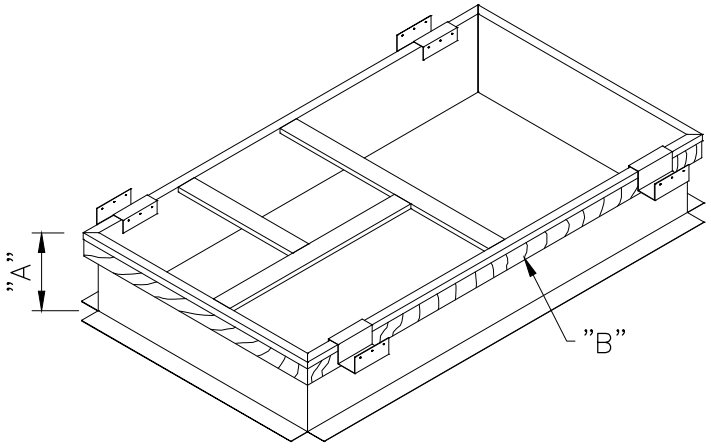

A= CURB HEIGHT (STANDARD CURB HEIGHT 8", 12" OR 14") SPECIAL CURB HEIGHT AVAILABLE UPON REQUEST.
B= 2"x4" WOOD NAILER.

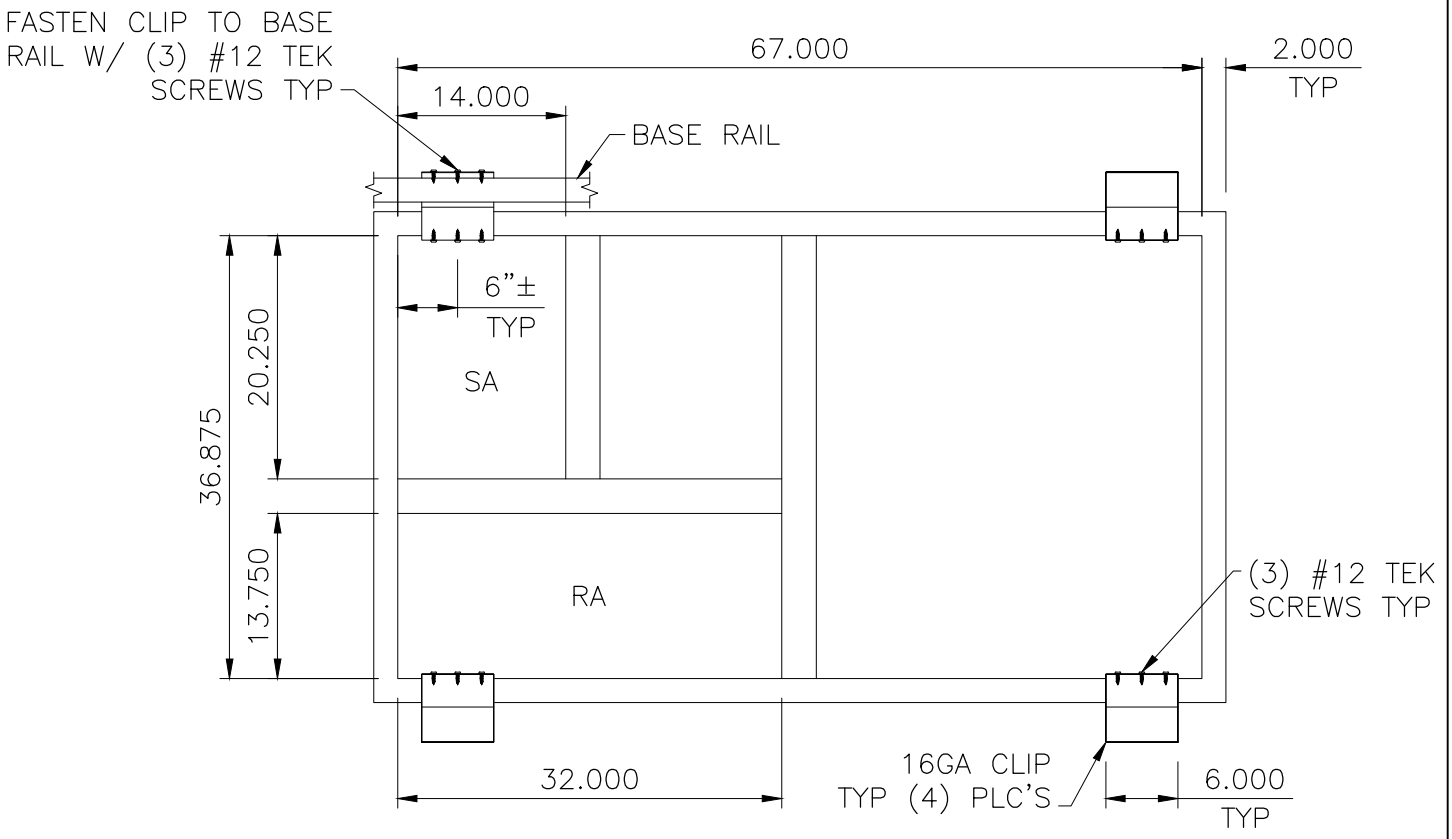

PRODUCT #: CAL13672

UNI-PRODUCTS, INC.

3315 Elkhorn Blvd
North Highlands, CA 95660
(916)-348-3800
www.adaptacurb.com
Mark@adaptacurb.com

DATE: 12/8/2015
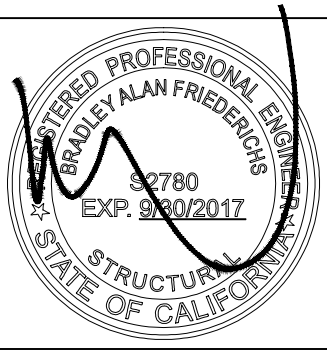
DESIGN CRITERIA
WIND: 155 MPH, EXP C, ROOF HEIGHT<60ft Iw=1.0
SEISMIC: Ss=3.73 Ip=1.5
CODE: 2013 CBC